RYAN COMMUNITY PARK

CITY OF ESCONDIDO

MASTER PLAN

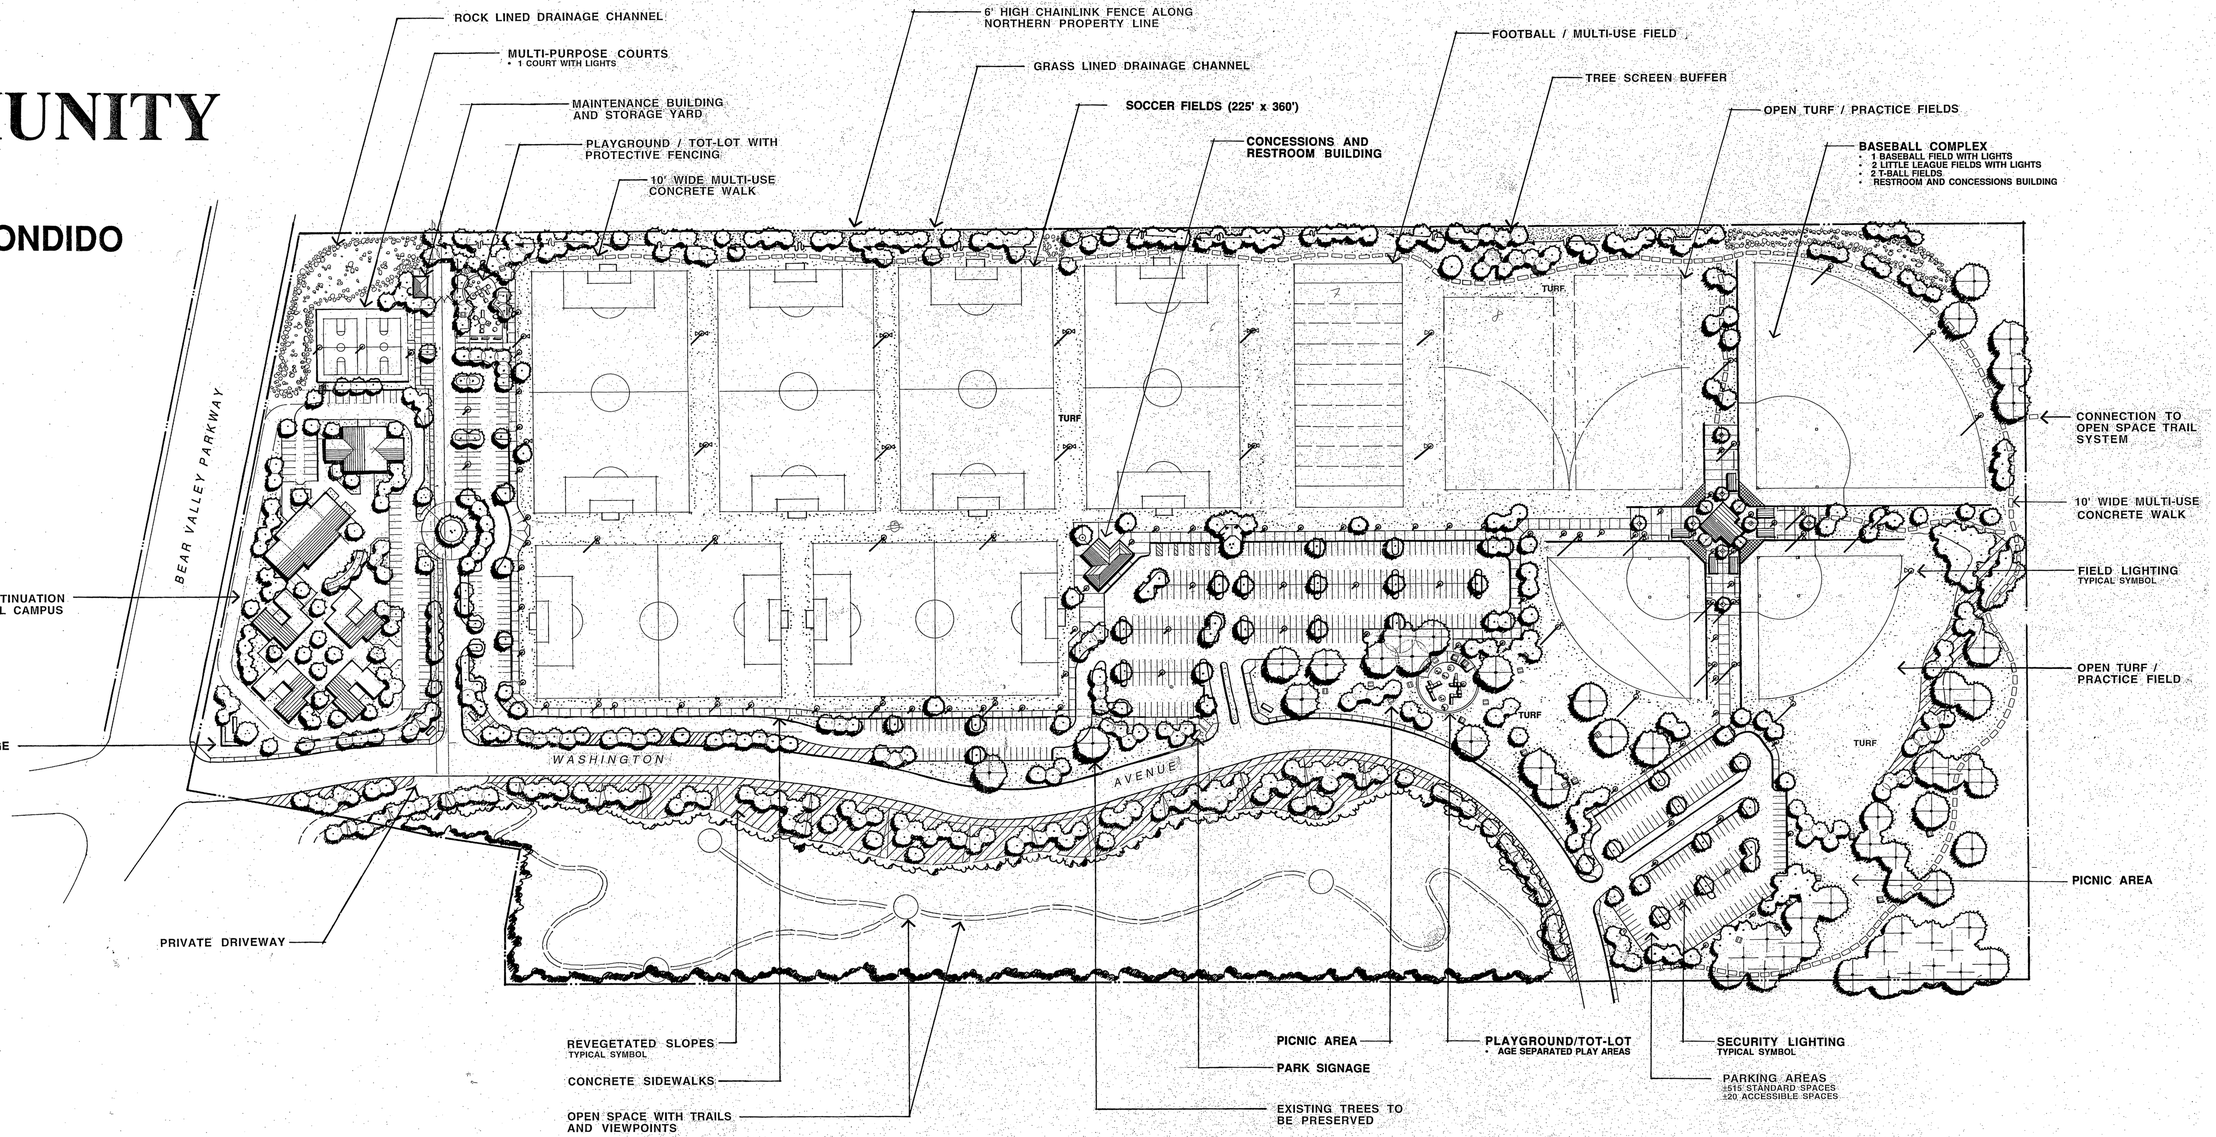

9666 BUSINESS PARK AVE., SUITE 210
SAN DIEGO, CA 92131
(619) 695-6295 • FAX (619) 695-6299
760-839-5810
LANDSCAPE ARCHITECTURE
LAND PLANNING
NORDQUIST ASSOCIATES INCORPORATED